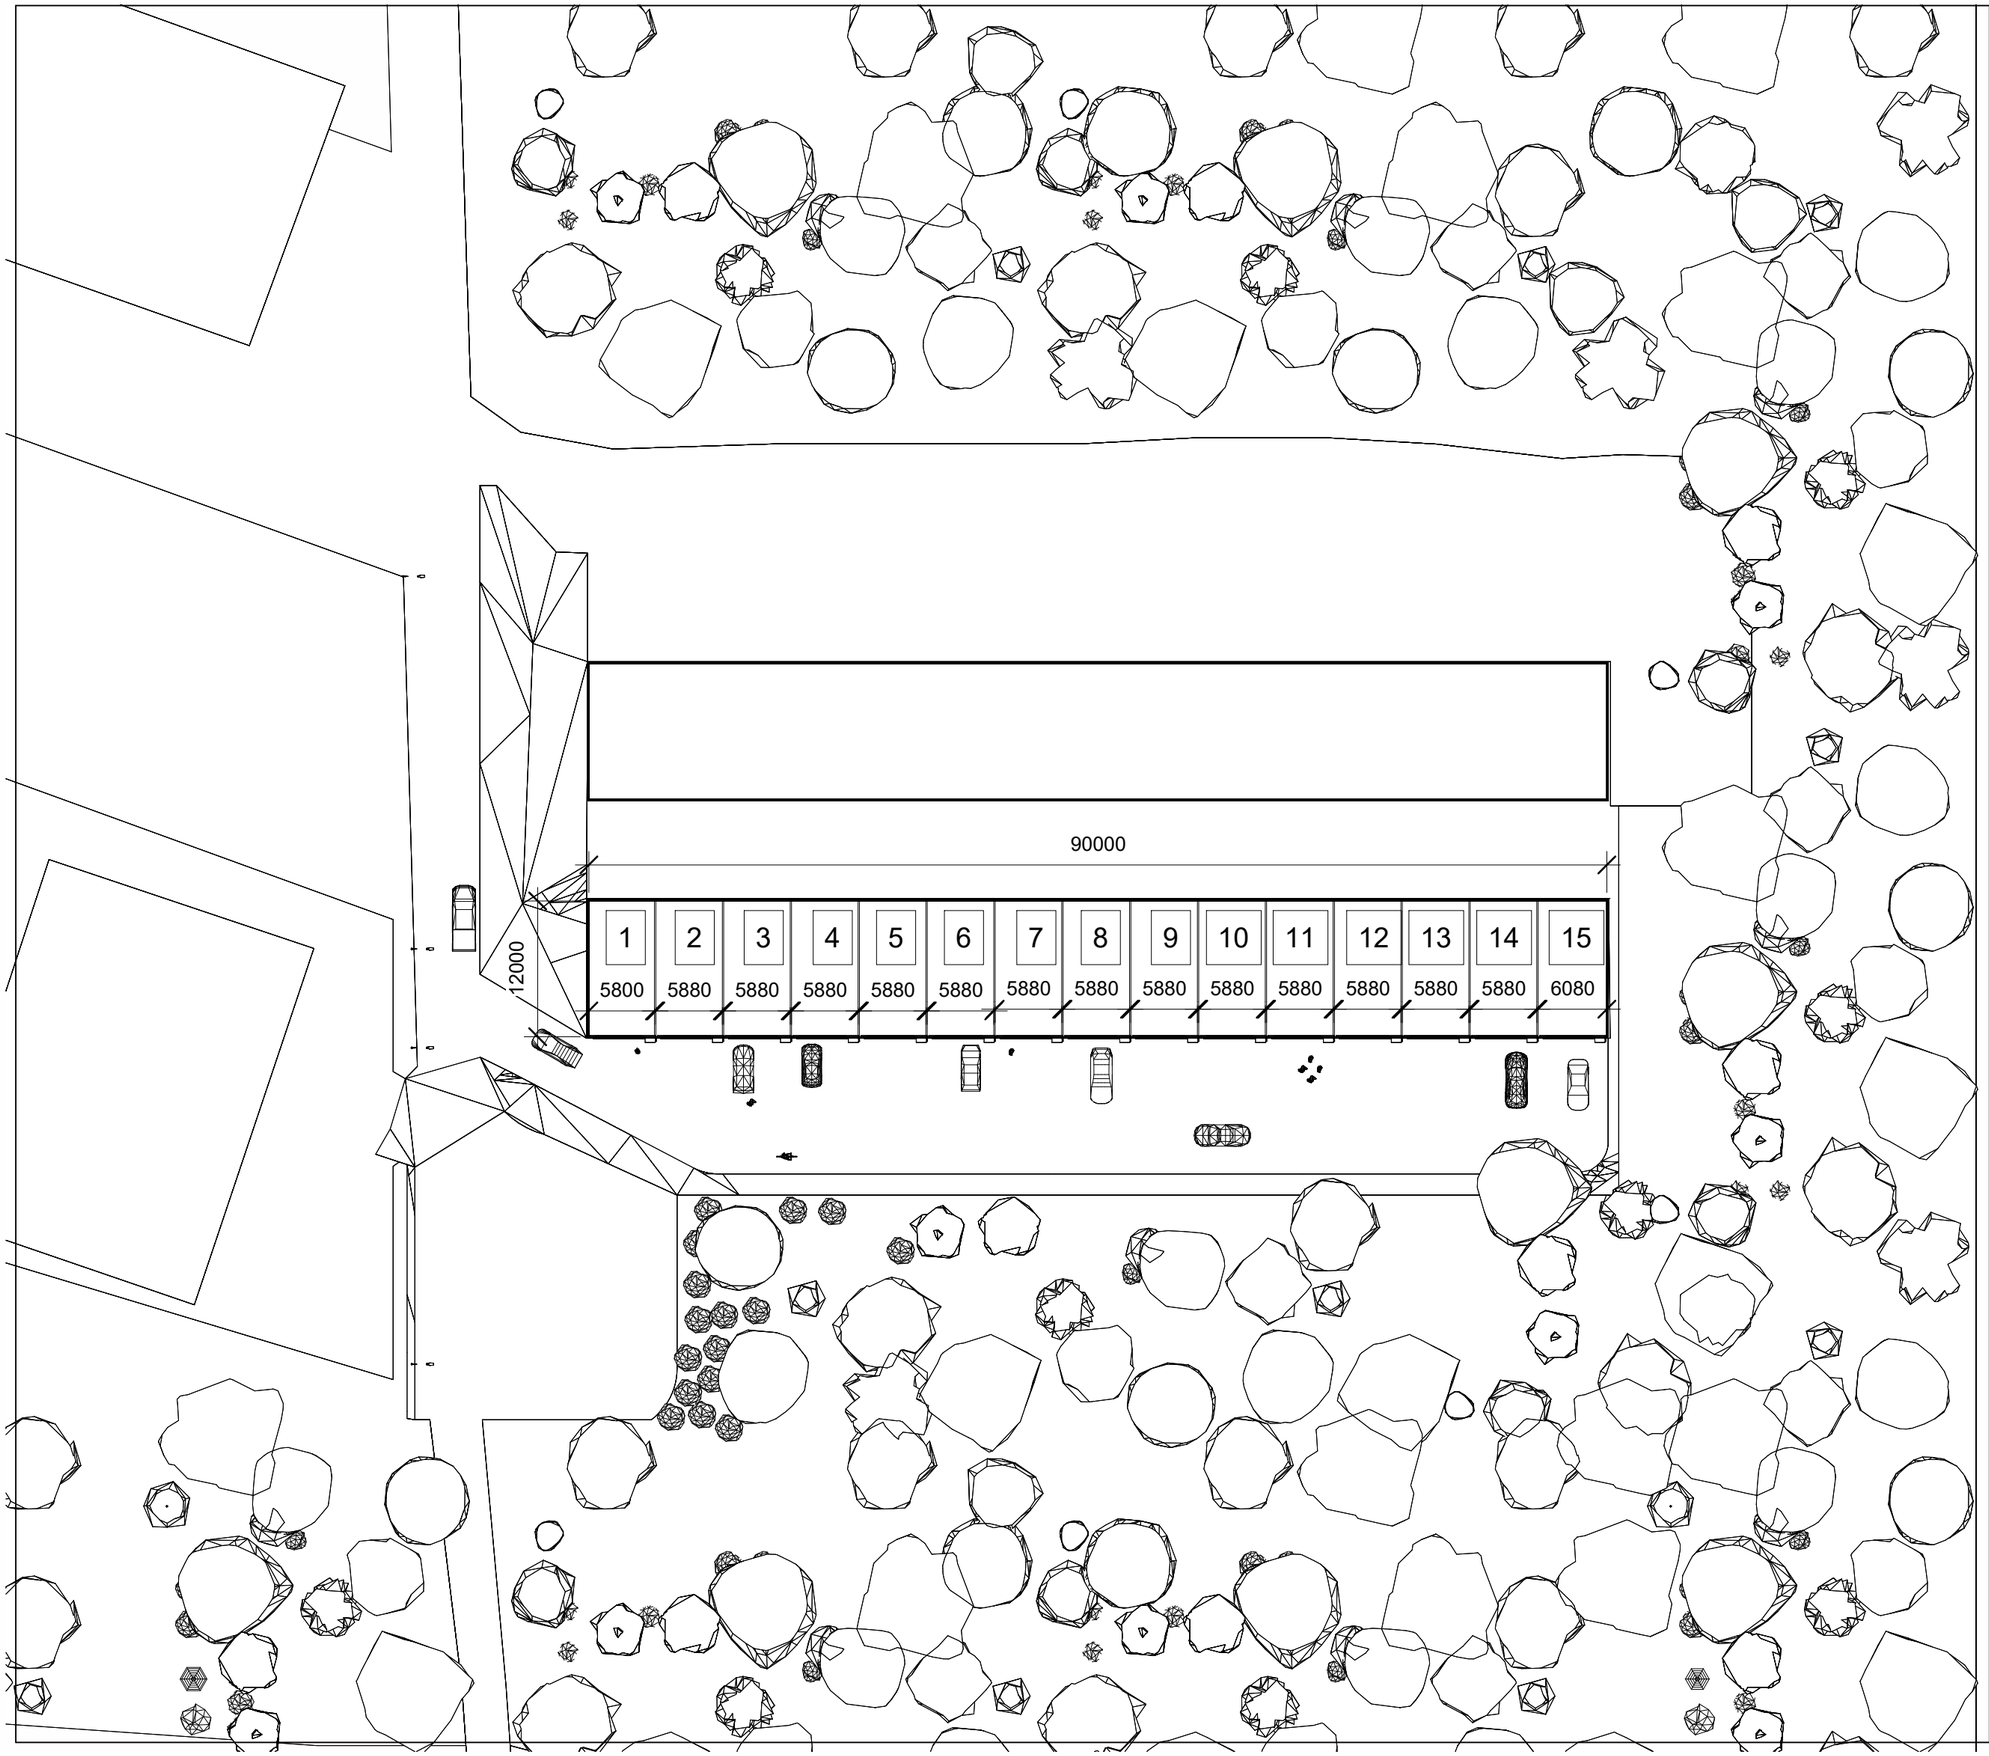

K: Gustaf Thor
A. Gustaf Thor
Phone: +46702192336
e-mail: gustaf@pbsab.se
Address: Svaravaregatan 20
523 90 Ulricehamn

No.	Description	Date

Owner

Project Name

Unnamed

Project number:
Date
Drawn by Gustaf Thor

Checked by

A101

Scale