EJ SKALENLIG

FASTIGHETSBILDNINGSMYNDIGHETEN
Stadsingenjörskontoret, ÖSTERSUND

Aktbilaga KA

Dnr Zk 1:55/75

Karta över
avstyckning från
Södergård 1:7
i Brunflo, Östersunds kommun,
Jämtlands län

upprättad år 1975 av

Olof Rosenius
Förrättningslantmätare

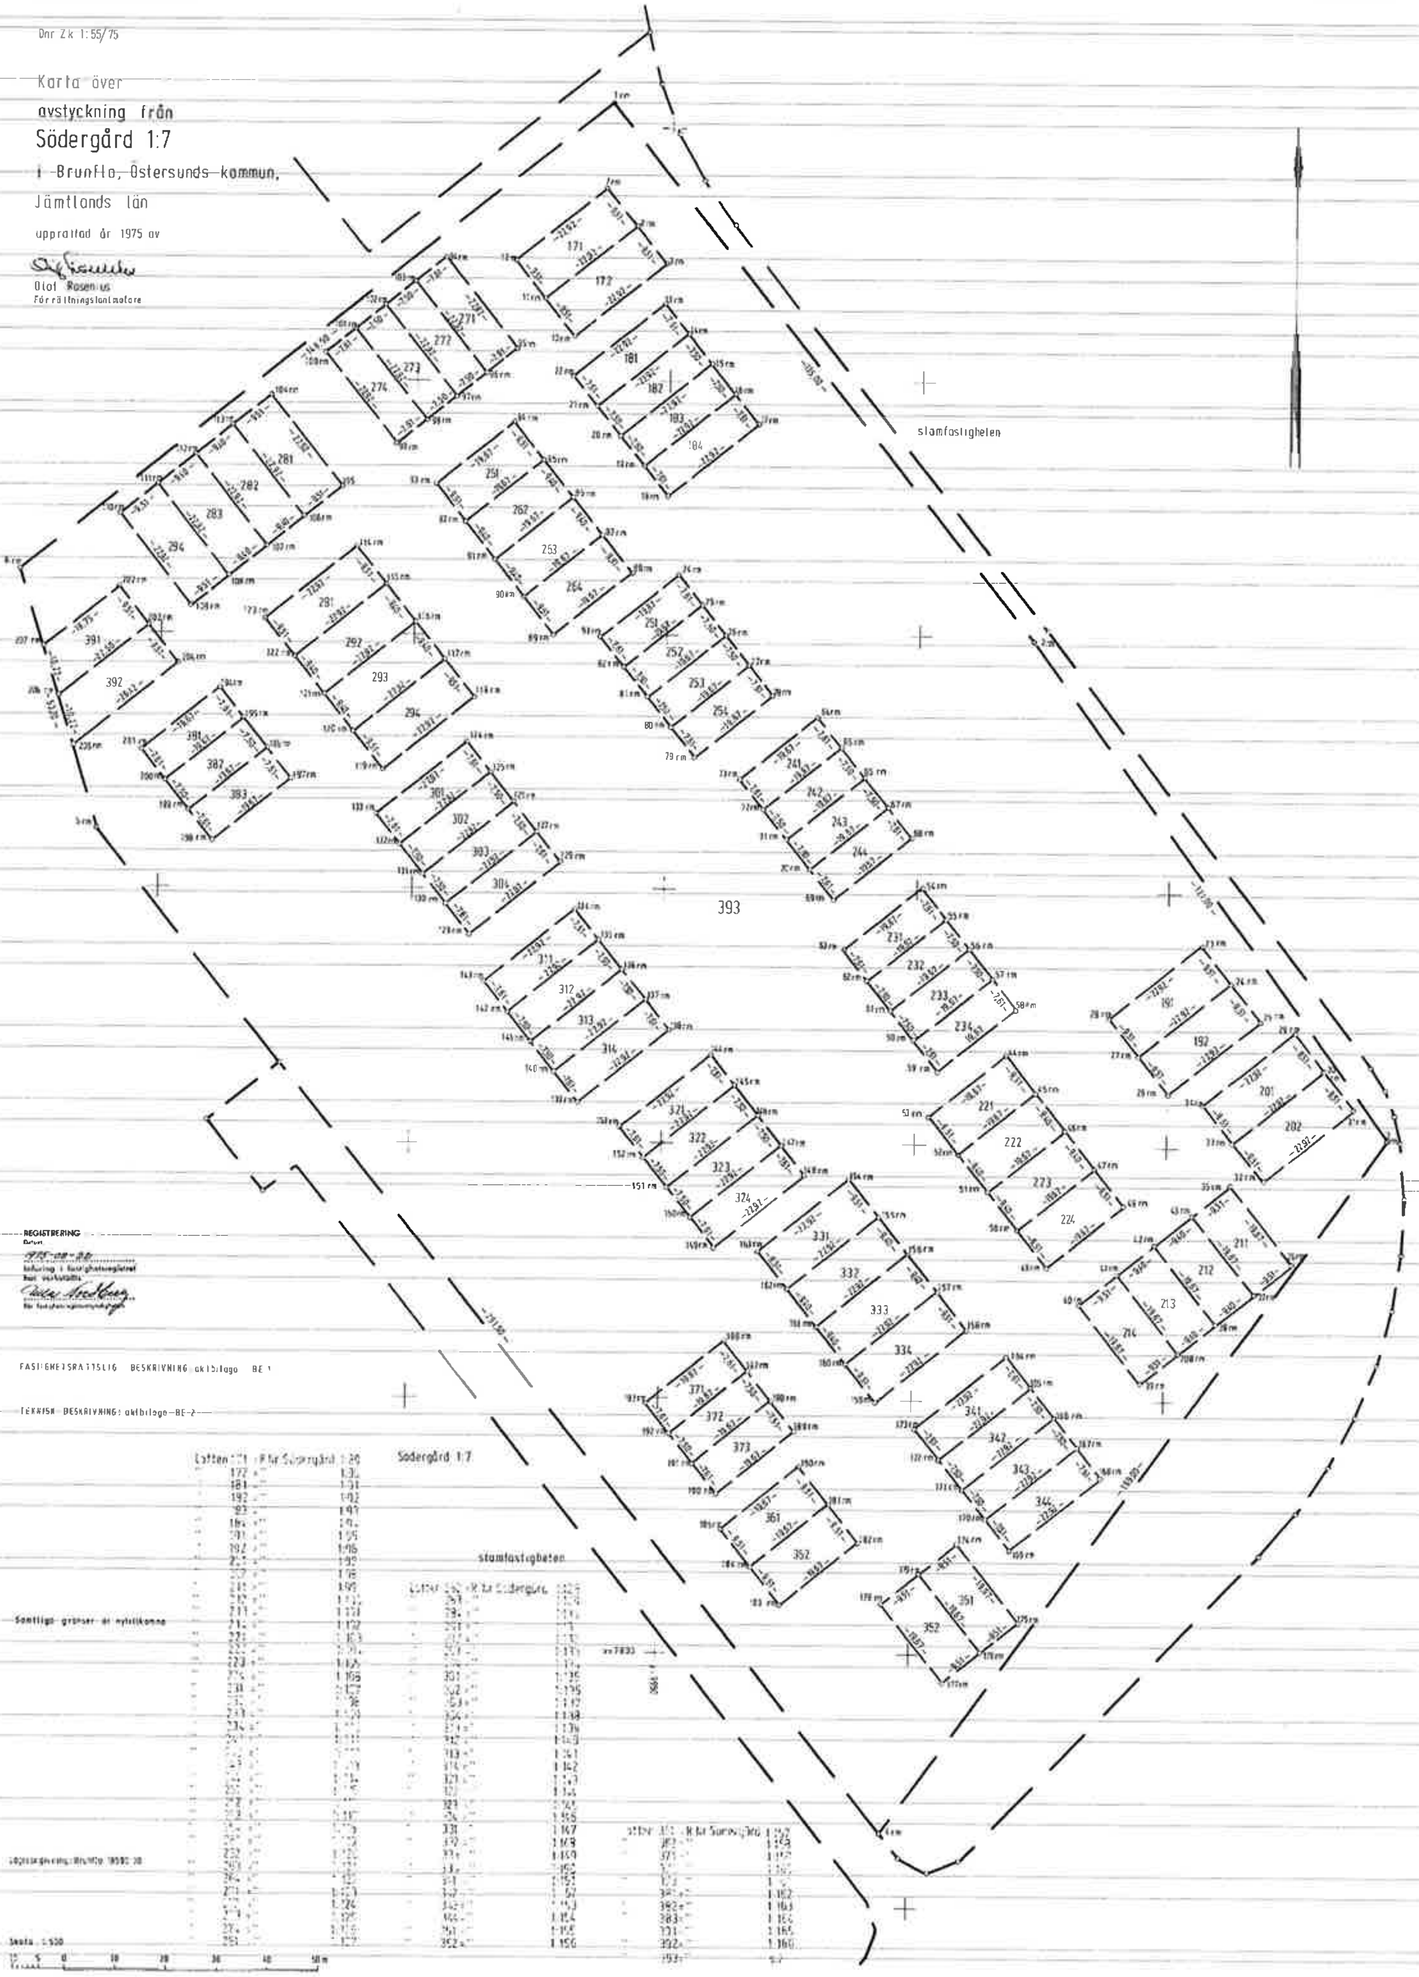

REGISTRERING
Datum
1975-08-28
Införing i fastighetsregistret har verkställts

för fastighetsregistermyndigheten

FASTIGHETSRÄTTSLIG BESKRIVNING: aktbilaga BE 1

TEKNISK BESKRIVNING: aktbilaga BE 2

Sämtliga gränser är nytillkomna

Lägesangivning: Brunflo [illegible]

Södergård 1:7

Lotten 171	i R fr Södergård	1:[illegible]
" 172	"	1:[illegible]
" 181	"	1:91
" 182	"	1:92
" 183	"	1:93
" 184	"	1:9[illegible]
" 191	"	1:95
" 192	"	1:96
" [illegible]	"	1:97
" [illegible]	"	1:98
" [illegible]	"	1:99
" [illegible]	"	1:1[illegible]
" 211	"	1:1[illegible]
" 212	"	1:102
" 221	"	1:103
" [illegible]	"	[illegible]
" 223	"	1:105
" 224	"	1:106
" 231	"	1:1[illegible]
" [illegible]	"	[illegible]
" 233	"	[illegible]
" 234	"	[illegible]
" [illegible]	"	[illegible]
" [illegible]	"	[illegible]
" [illegible]	"	[illegible]
" [illegible]	"	[illegible]
" [illegible]	"	[illegible]
" [illegible]	"	[illegible]
" [illegible]	"	[illegible]
" [illegible]	"	[illegible]
" [illegible]	"	[illegible]
" [illegible]	"	[illegible]
" [illegible]	"	[illegible]
" 271	"	1:123
" [illegible]	"	1:124
" [illegible]	"	[illegible]
" 274	"	[illegible]
" 25[illegible]	"	1:12[illegible]

stamfastigheten

Lotten [illegible]	i R fr Södergård	1:[illegible]
" 253	"	[illegible]
" 254	"	[illegible]
" [illegible]	"	[illegible]
" [illegible]	"	1:13[illegible]
" [illegible]	"	1:13[illegible]
" [illegible]	"	[illegible]
" 301	"	1:135
" 302	"	1:135
" 303	"	1:137
" 304	"	1:138
" 311	"	1:139
" 312	"	1:140
" 313	"	1:141
" 314	"	1:142
" 321	"	1:143
" 322	"	1:144
" 323	"	1:145
" 324	"	1:146
" 331	"	1:147
" 332	"	1:148
" 333	"	1:149
" 334	"	1:150
" 341	"	1:151
" 342	"	1:152
" 343	"	1:153
" 344	"	1:154
" 351	"	1:155
" 352	"	1:156

Lotten 361	i R fr Södergård	1:[illegible]
" 362	"	1:[illegible]
" 371	"	1:[illegible]
" [illegible]	"	1:[illegible]
" 373	"	1:[illegible]
" 381	"	1:162
" 382	"	1:163
" 383	"	1:164
" 391	"	1:165
" 392	"	1:166
" 393	"	[illegible]

Skala 1:500
15 5 0 10 20 30 40 50 m

Arkivnr: Brunflo 1578

23-BRU- 1578